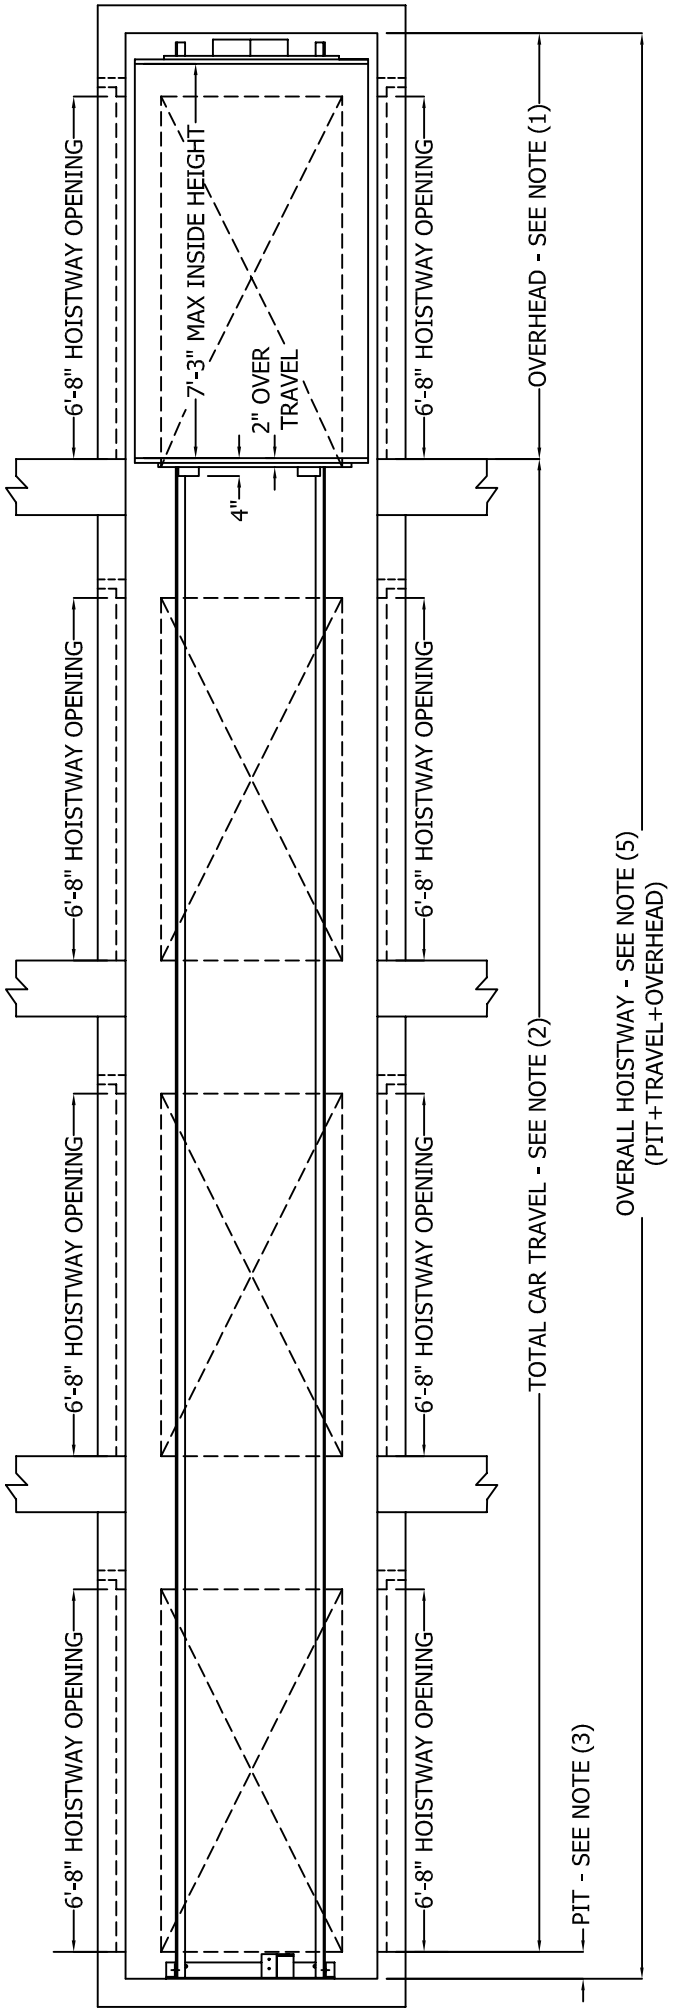

NOTES:

1) 8'0" OVERHEAD REQUIRED FOR 7'-3" CAB HEIGHT. (INCLUDES 8" OF CARTOP CLEARANCE.)

   WINDING DRUMS WITH THE MACHINES IN THE SHAFT (RMD DRIVE) REQUIRE 15" ADDITIONAL OVERHEAD.

   CAB HEIGHT OVER 7'-3" REQUIRES ADDITIONAL OVERHEAD.

   IF THE MINIMUM OVERHEAD REQUIREMENT CANNOT BE OBTAINED OR FOR CUSTOM CAB HEIGHT CONTACT THE NATIONAL WHEEL-O-VATOR CO., INC.

2) MAXIMUM FLOOR TO FLOOR TRAVEL:
   750LB UNIT= 50'0"
   950LB UNIT= 40'0" (DH MODEL ONLY)

3) CONSULT FACTORY FOR MINIMUM PIT DEPTH.
   IMPACT LOAD @ PIT
   4300 LBS (750# CAPACITY)
   4650 LBS (950# CAPACITY)
   STATIC LOAD @ PIT
   2675 LBS (750# CAPACITY)
   2700 LBS (950# CAPACITY)
   BUFFER SPRINGS REQUIRE 9" PIT DEPTH MINIMUM.

4) CONSULT LOCAL AUTHORITY TO ENSURE COMPLIANCE WITH STATE AND LOCAL CODES.

5) THE HOISTWAY IS REQUIRED TO BE FREE OF ALL PIPES, WIRING, AND OBSTRUCTIONS NOT RELATED TO THE OPERATION OF THE ELEVATOR.

6) RMD DRIVE ONLY.
   MACHINE APPROXIMATE WEIGHT = 330 LBS.

JOB SPECIFIC INFORMATION:

	OVERALL HOISTWAY
	OVERHEAD
	FLOOR TO FLOOR TRAVEL
	PIT DEPTH

ACCREDITED HOME ELEVATOR
www.accelevator.com

1-800-488-5905